DOLLY PARTON PARKWAY
GRAVITY SEWER REPLACEMENT

CITY OF SEVIERVILLE
120 GARY WADE BLVD.
SEVIERVILLE, TN. 37862

JACOBS®

9721 COGDILL ROAD
SUITE 201
KNOXVILLE, TENNESSEE 37932

RYAN D. BLAKELY
REGISTERED ENGINEER
AGRICULTURE
COMMERCE
No. 0010916
STATE OF TENNESSEE

NOVEMBER 2016
11-18-15 - INITIAL ISSUE
11-9-16 - REVISED ALIGNMENT

APPROVED: _____ DATE: 11-9-16
STEVE FLYNN
MANAGER, WATER AND SEWER DEPARTMENT
CITY OF SEVIERVILLE, TENNESSEE

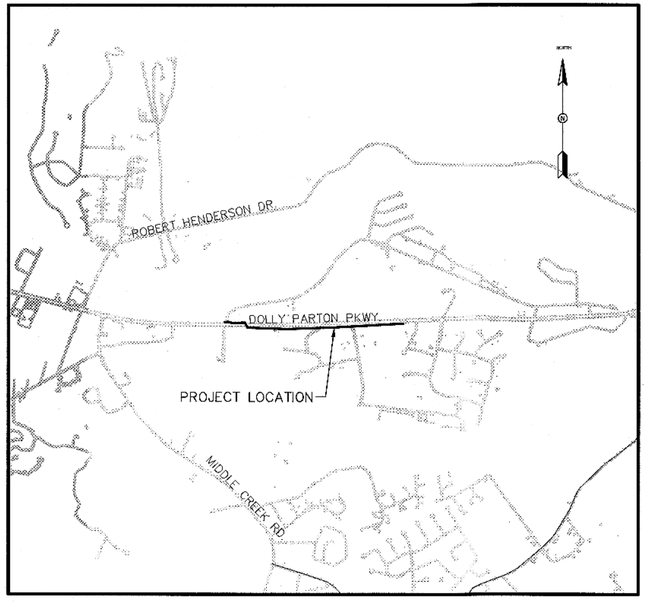

LOCATION MAP
NTS

CREATED: 11/3/2016 LAST SAVED: 11/9/2016 BY: SCOTT.HARMON PLOT DATE: 11/10/2016

TELFORD HILL CEMETERY
TAX MAP 050, GROUP NONE,
CONTROL MAP 050, PARCEL 083.00

SEVIER COUNTY BOARD OF EDUCATION
(DEED BOOK 302, PAGE 64)
TAX MAP 050, GROUP NONE, CONTROL
MAP 050, PARCEL 080.00

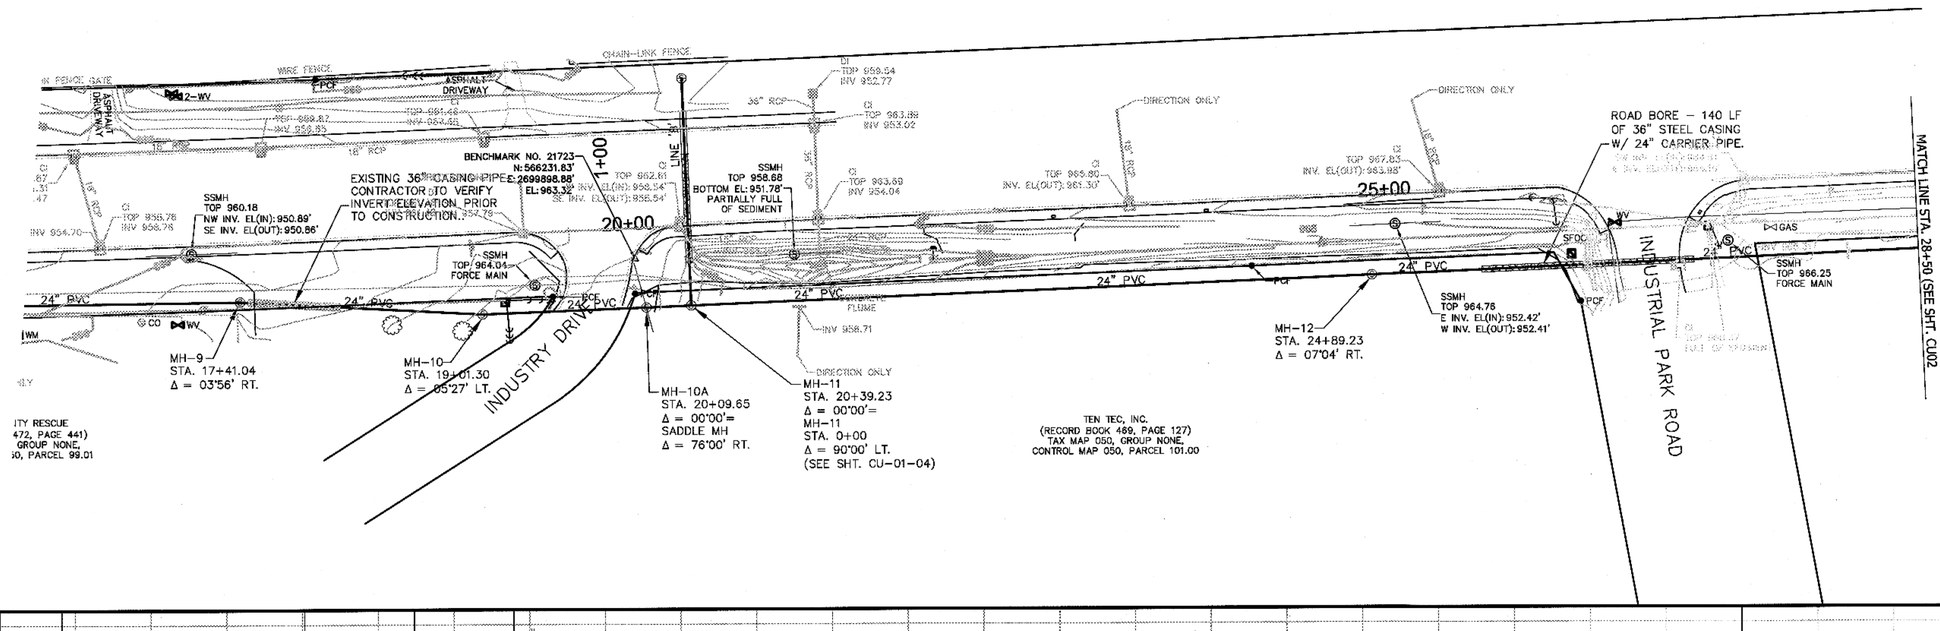

ITY RESCUE
472, PAGE 441)
GROUP NONE,
50, PARCEL 99.01

TEN TEC, INC.
(RECORD BOOK 469, PAGE 127)
TAX MAP 050, GROUP NONE,
CONTROL MAP 050, PARCEL 101.00

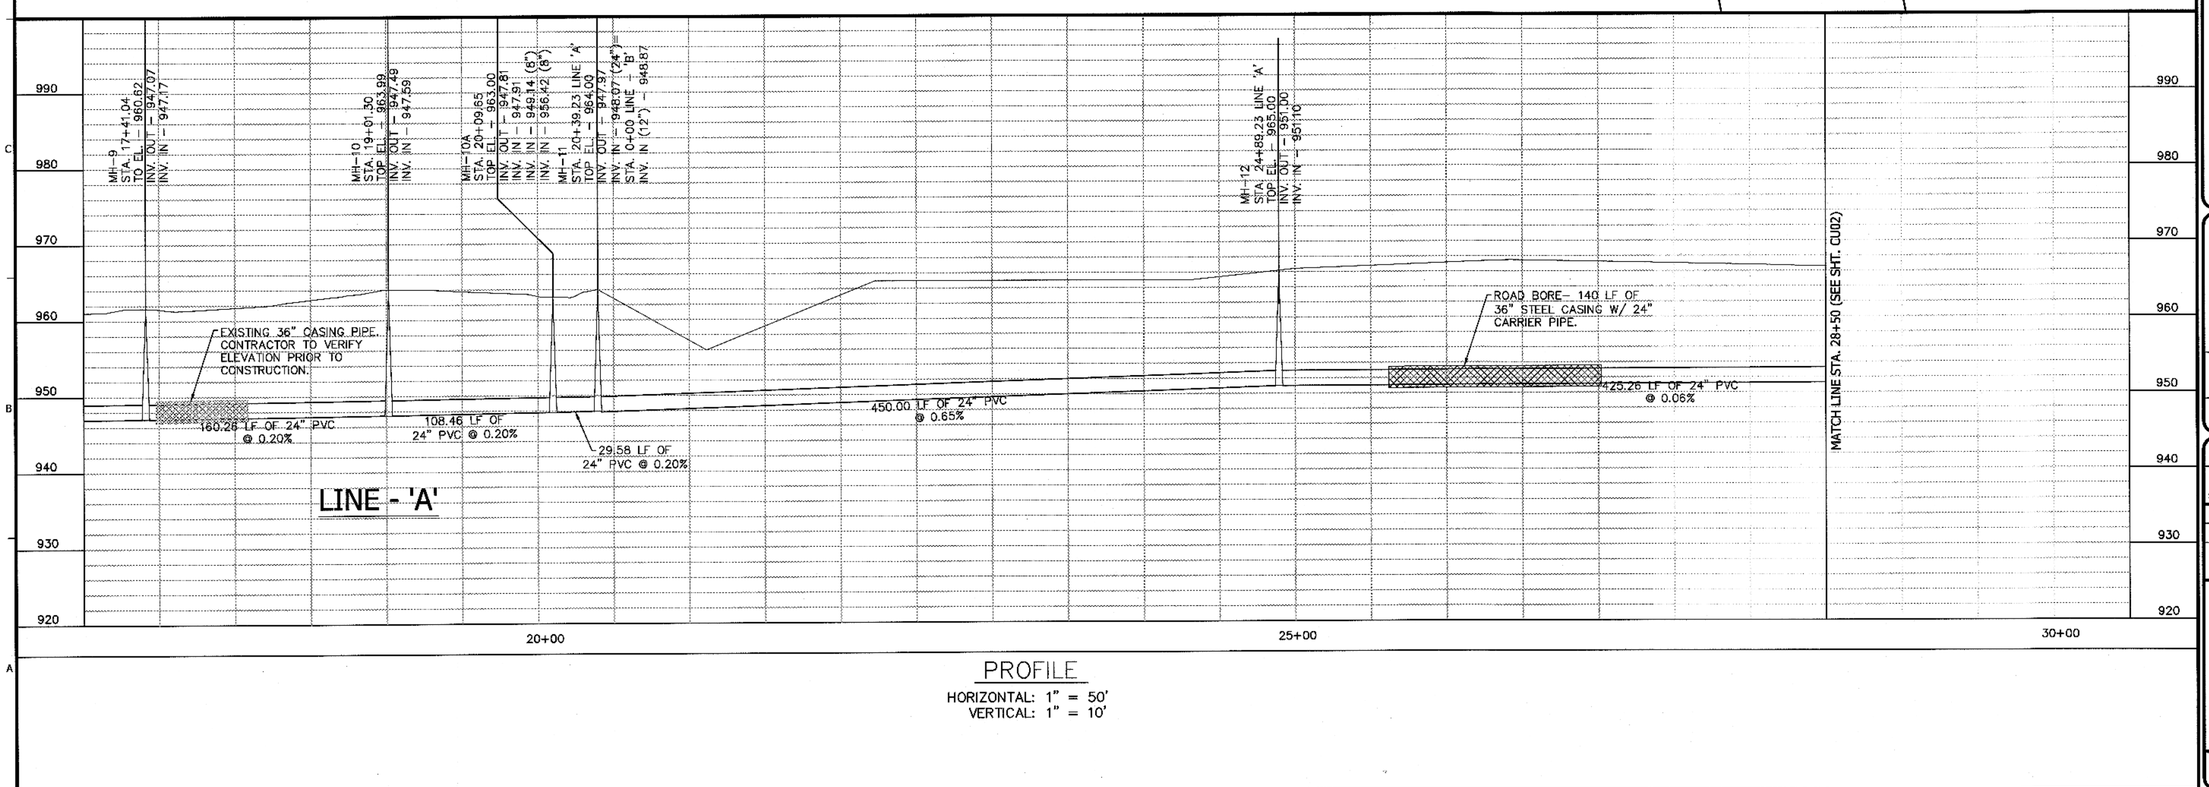

PROFILE

HORIZONTAL: 1" = 50'
VERTICAL: 1" = 10'

JACOBS
9721 COGDILL ROAD
SUITE 201
KNOXVILLE, TENNESSEE 37932

DOLLY PARTON PARKWAY
GRAVITY SEWER REPLACEMENT

CITY OF SEVIERVILLE

REV	DATE	REVISION DESCRIPTION
1	11-9-16	REVISED ALIGNMENT
0	11-18-15	INITIAL ISSUE

THIS LINE IS ONE INCH LONG WHEN PLOTTED FULL SCALE

THIS DRAWING MUST BE USED IN CONJUNCTION WITH THE APPLICABLE OR GOVERNING TECHNICAL SPECIFICATIONS AND OTHER CONTRACT DOCUMENTS.

PROJECT NO: C6A08001

DATE: NOVEMBER 2015

DISC. LEAD:	DESIGNER:	CHECKER:
RB	SDH	

SHEET TITLE
CIVIL

PLAN AND PROFILE
STA. 17+41.04 TO STA. 28+50
LINE - 'A'

SHEET
CU01

PLOT DATE:
BY:
LAST SAVED:
CREATED:

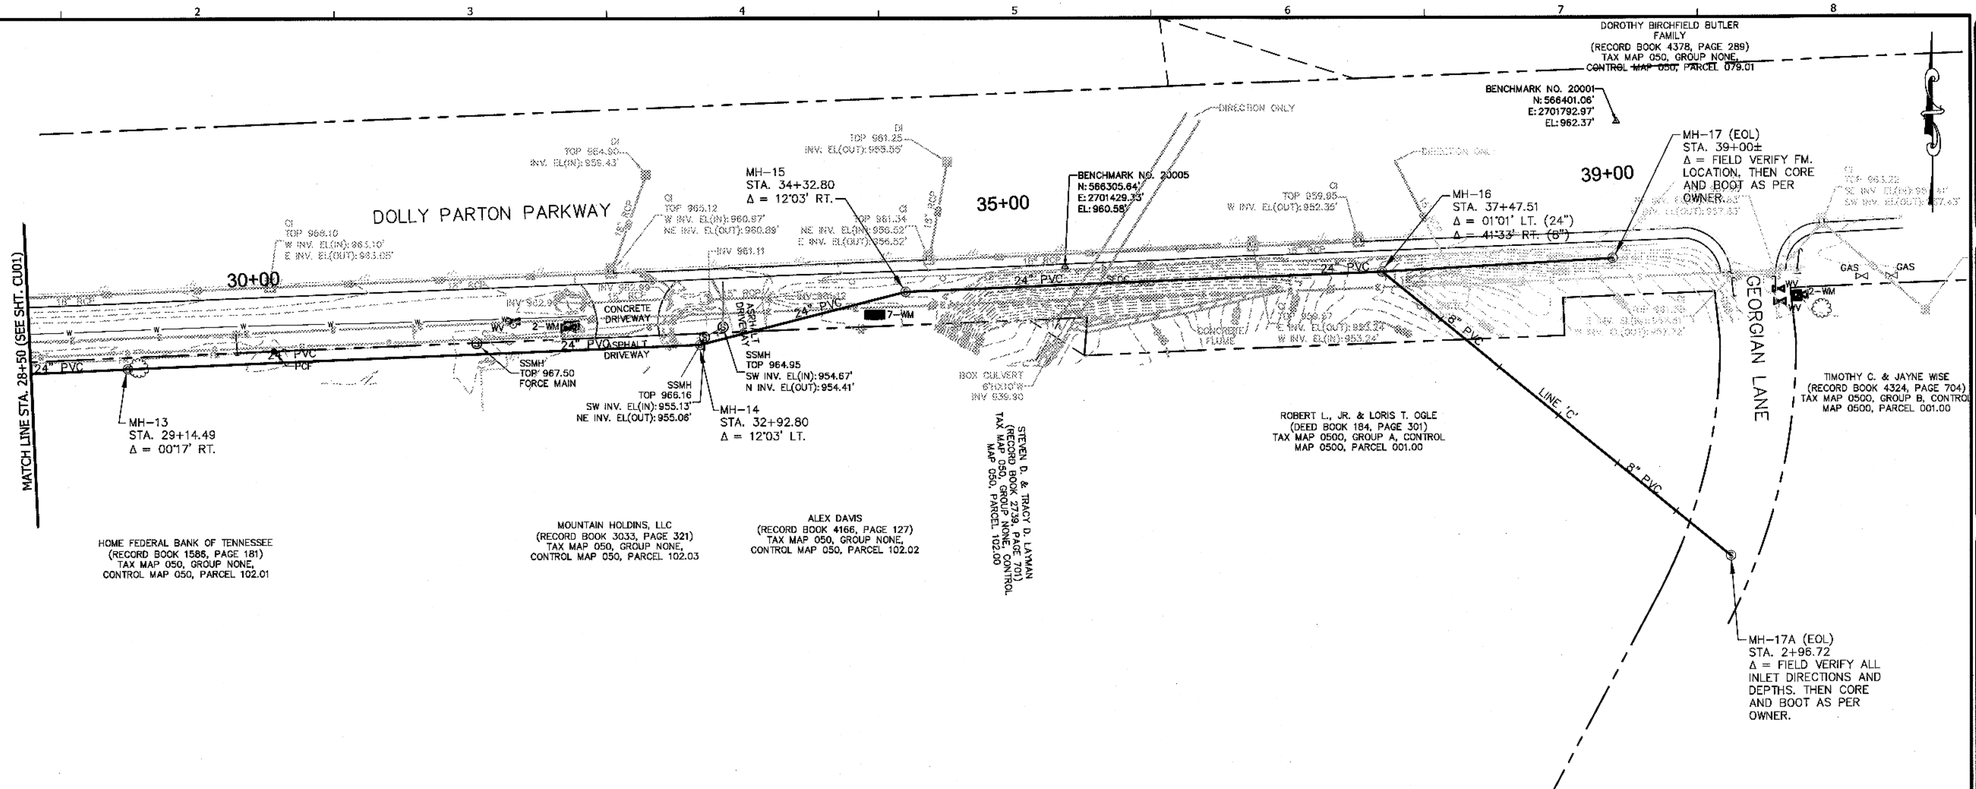

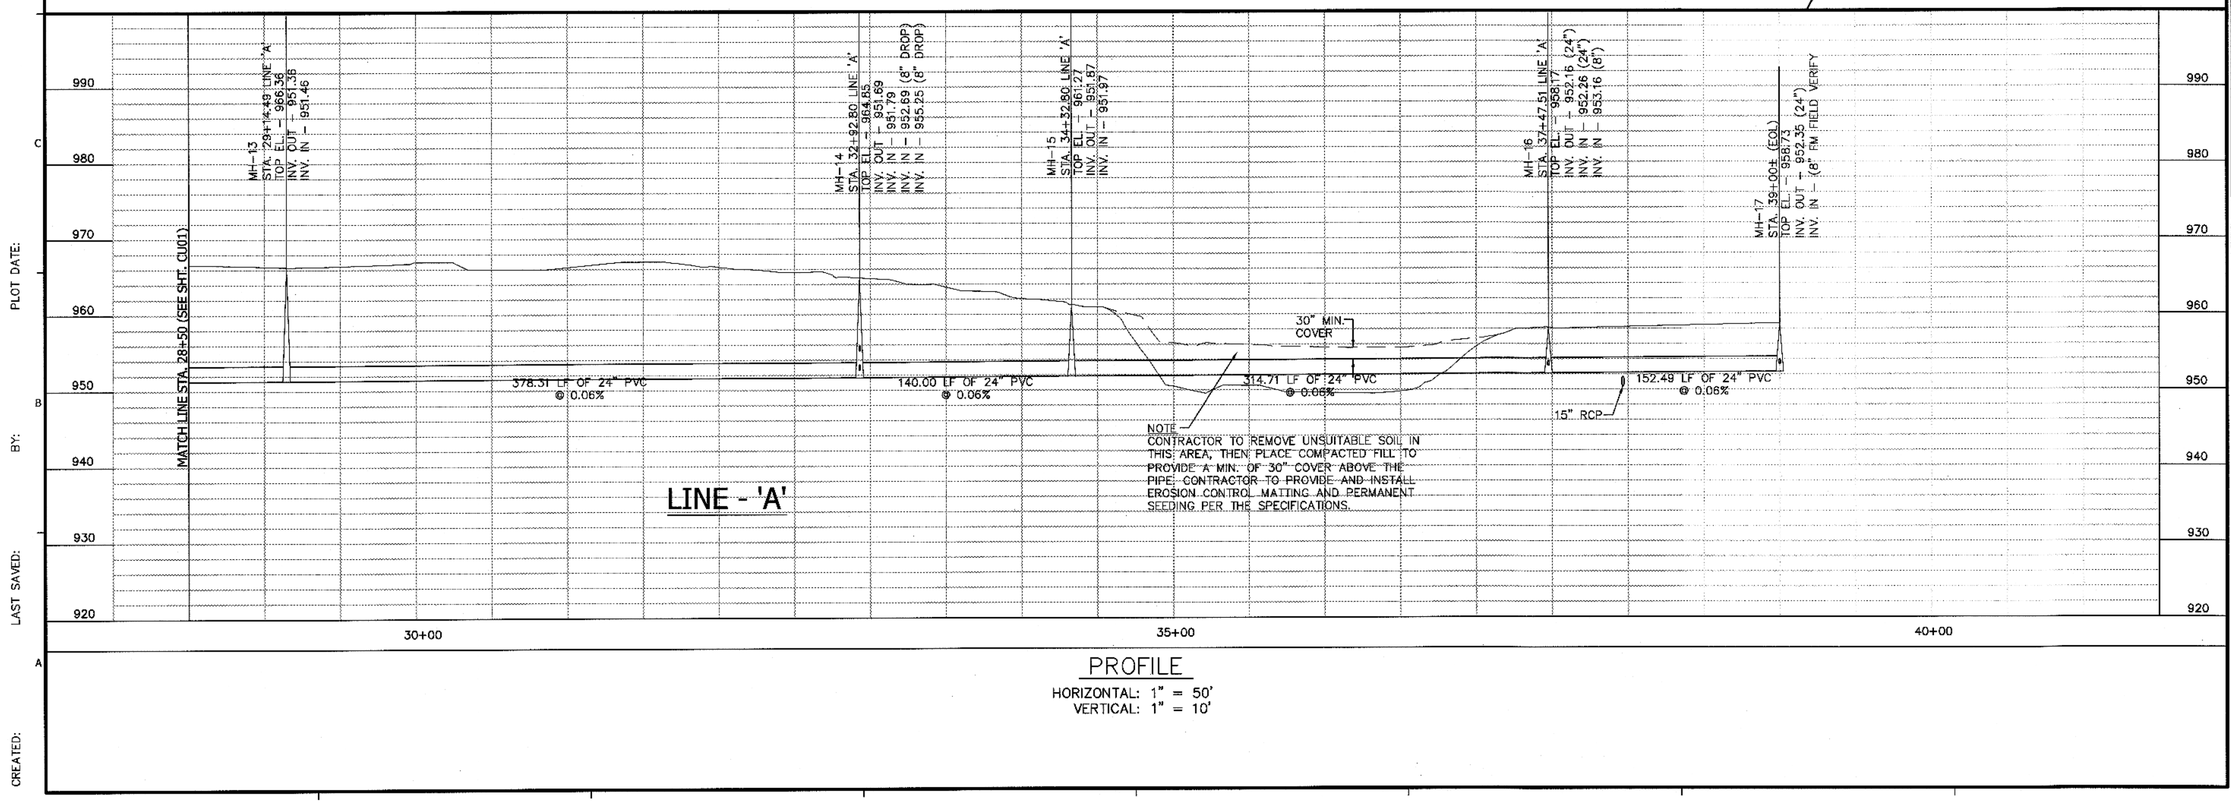

LINE - 'A'

PROFILE

HORIZONTAL: 1" = 50'
VERTICAL: 1" = 10'

JACOBS
9721 COGDILL ROAD
SUITE 201
KNOXVILLE, TENNESSEE 37932

DOLLY PARTON PARKWAY
GRAVITY SEWER REPLACEMENT

CITY OF SEVIERVILLE

REV	DATE	REVISION DESCRIPTION
1	11-9-16	REVISED ALIGNMENT
0	11-18-15	INITIAL ISSUE

THIS LINE IS ONE INCH LONG WHEN PLOTTED FULL SCALE

THIS DRAWING MUST BE USED IN CONJUNCTION WITH THE APPLICABLE OR GOVERNING TECHNICAL SPECIFICATIONS AND OTHER CONTRACT DOCUMENTS.

PROJECT NO: C6A08001

DATE: NOVEMBER 2015

DISC. LEAD:	DESIGNER:	CHECKER:
RB	SDH	

SHEET TITLE
CIVIL

PLAN AND PROFILE
STA. 28+50 TO STA. 39+00±
LINE - 'A'

SHEET
CU02

PLOT DATE:
BY:
LAST SAVED:
CREATED:

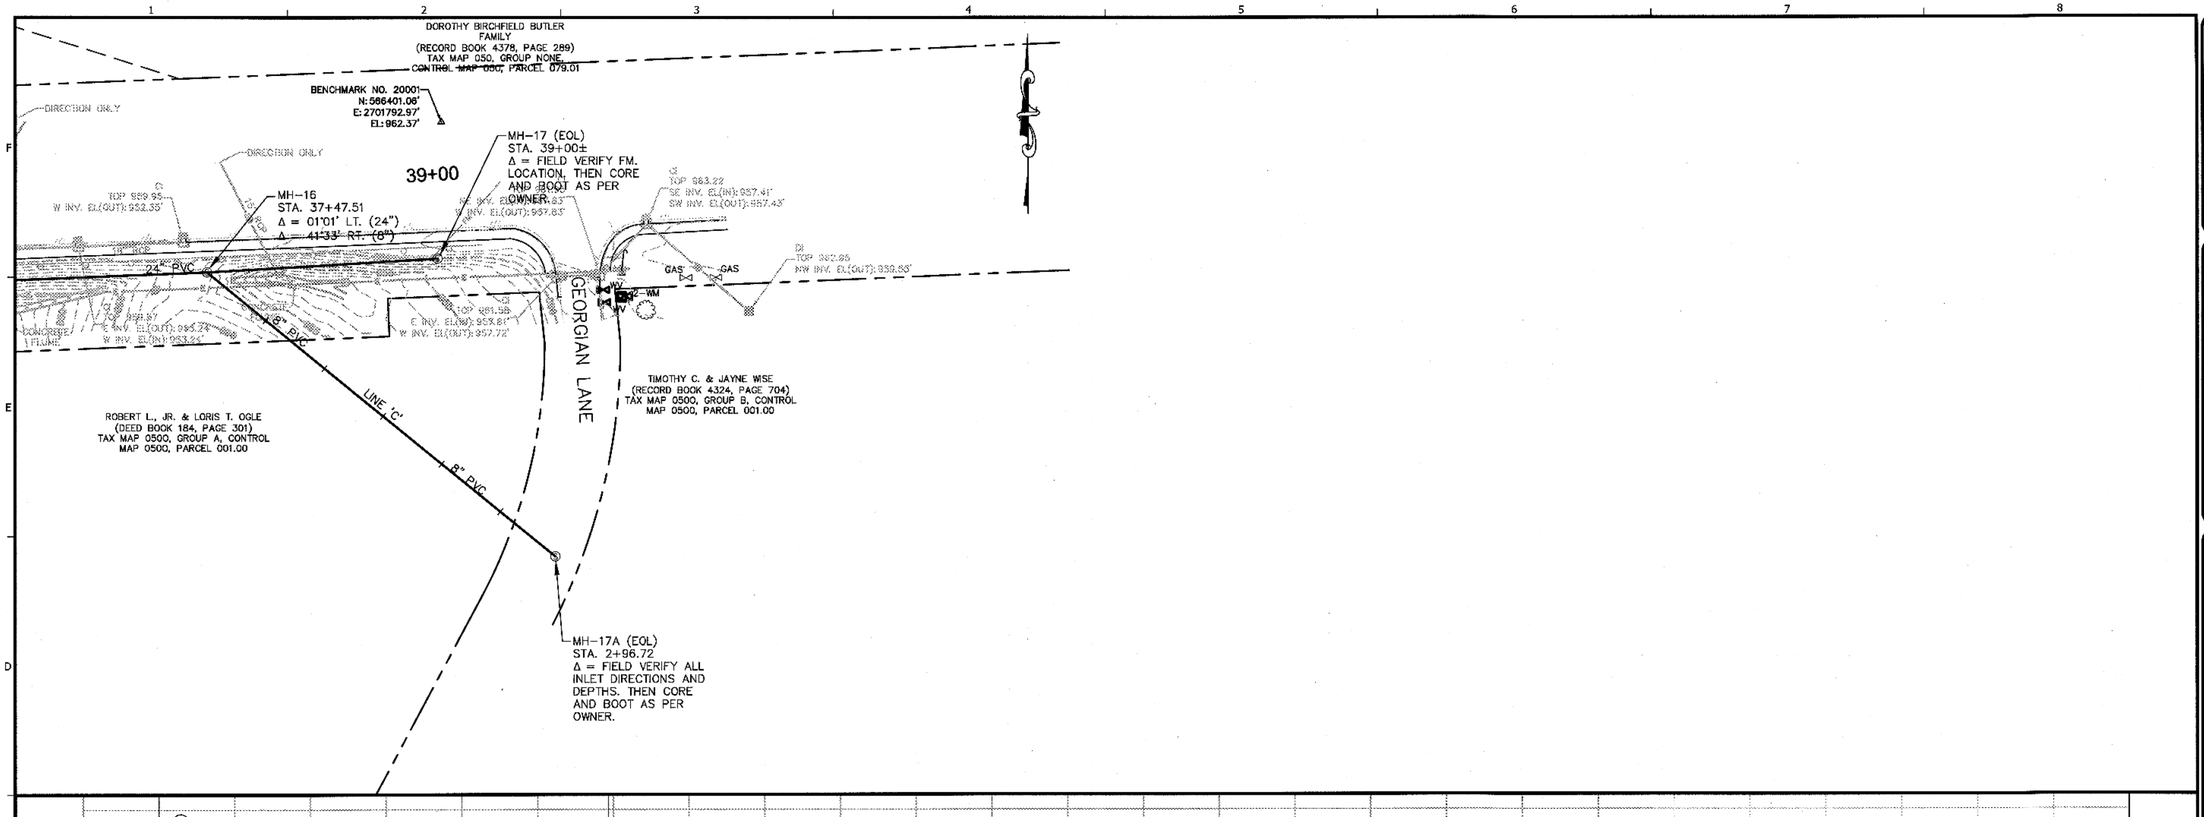

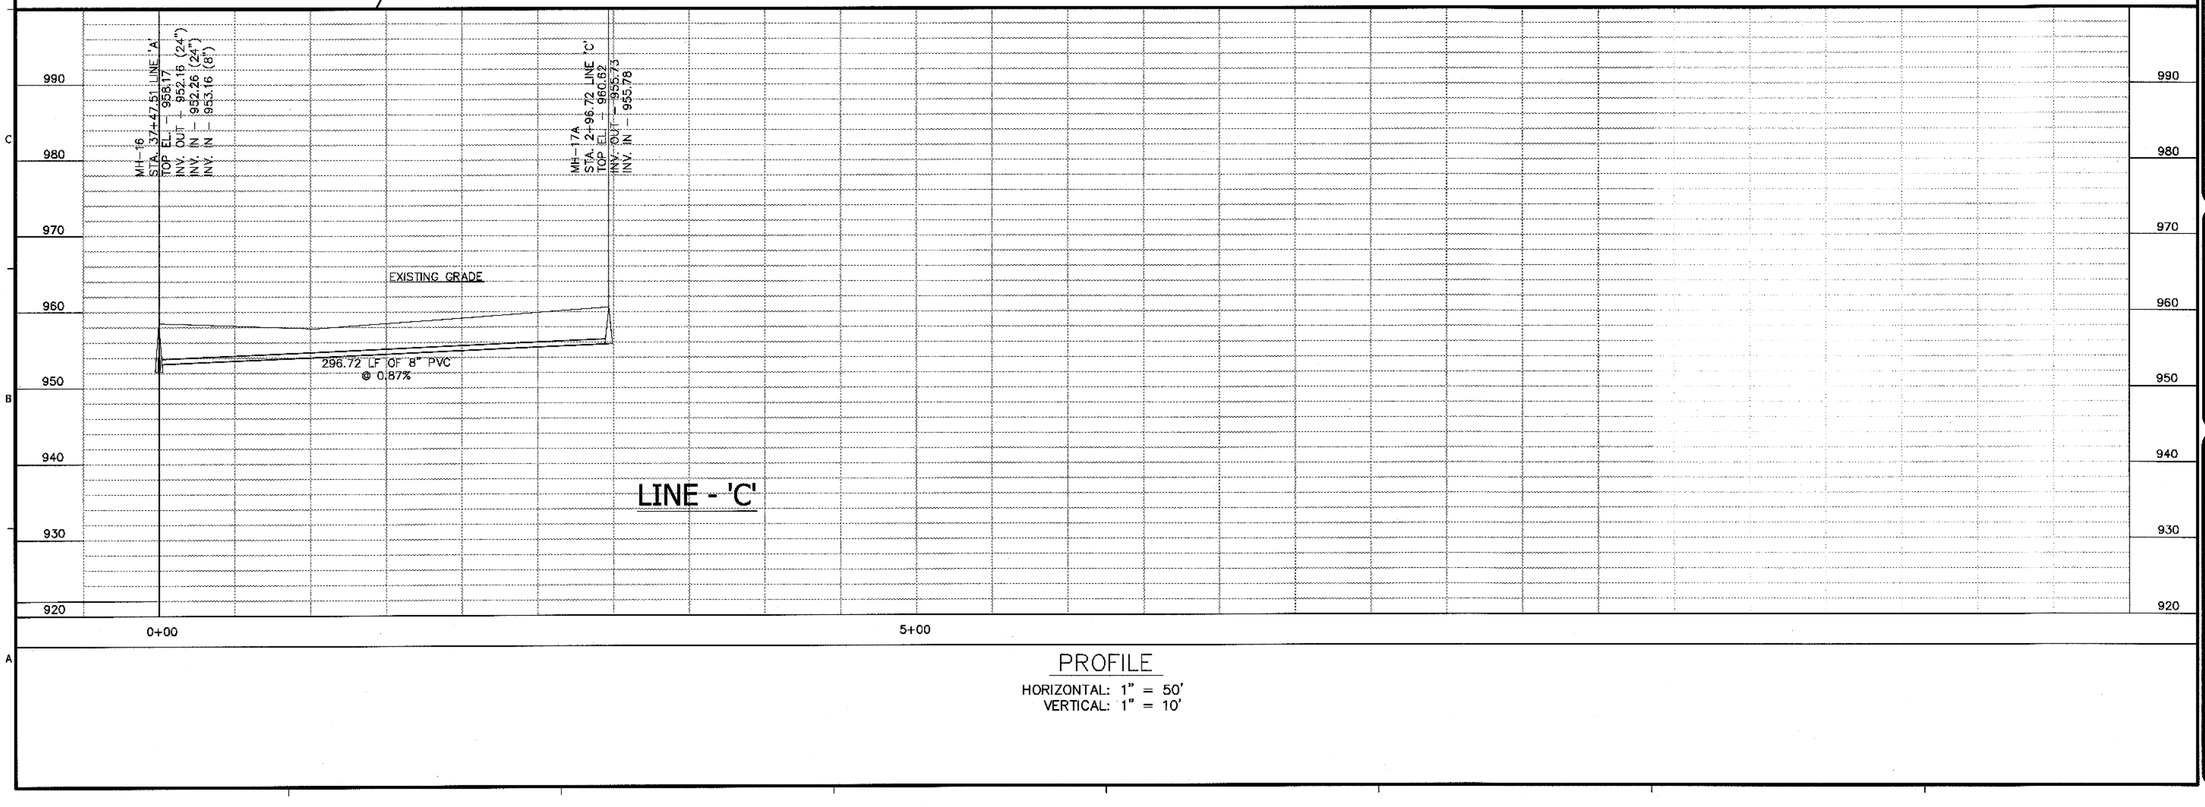

PROFILE

HORIZONTAL: 1" = 50'
VERTICAL: 1" = 10'

JACOBS®
9721 COGDILL ROAD
SUITE 201
KNOXVILLE, TENNESSEE 37932

DOLLY PARTON PARKWAY
GRAVITY SEWER REPLACEMENT

CITY OF SEVIERVILLE

REV	DATE	REVISION DESCRIPTION
1	11-5-16	REVISED ALIGNMENT
0	11-18-15	INITIAL ISSUE

THIS LINE IS ONE INCH LONG WHEN PLOTTED FULL SCALE

THIS DRAWING MUST BE USED IN CONJUNCTION WITH THE APPLICABLE OR GOVERNING TECHNICAL SPECIFICATIONS AND OTHER CONTRACT DOCUMENTS.

PROJECT NO: C6A08001

DATE: NOVEMBER 2015

DISC. LEAD:	DESIGNER:	CHECKER:
RB	SDH	

SHEET TITLE
CIVIL

PLAN AND PROFILE
STA. 0+00 TO STA. 2+96.72
LINE - 'C'

SHEET
CU03

PLOT DATE:
BY:
LAST SAVED:
CREATED:

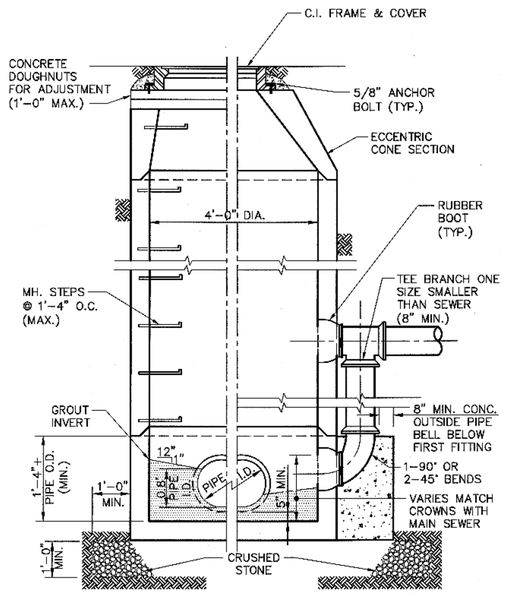

HALF SECTION
STANDARD MANHOLE

HALF SECTION
DROP MANHOLE

PRECAST CONCRETE STANDARD MANHOLE (4' DIA.)
NTS

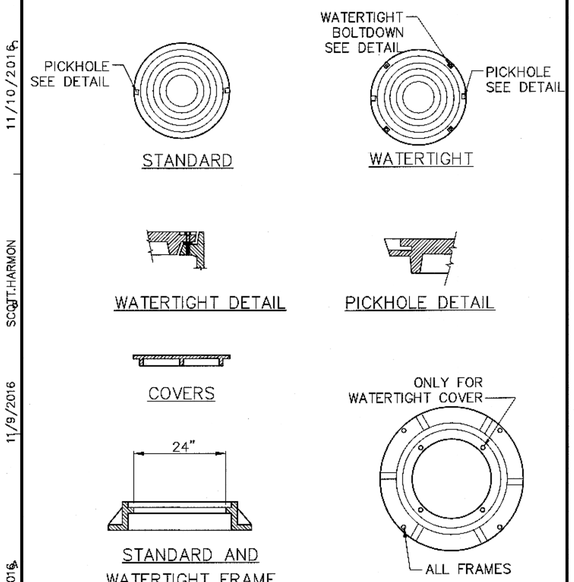

NOTE: COVER SHALL BEAR THE LOGO OF THE UTILITY.

MANHOLE FRAME AND COVER
NTS

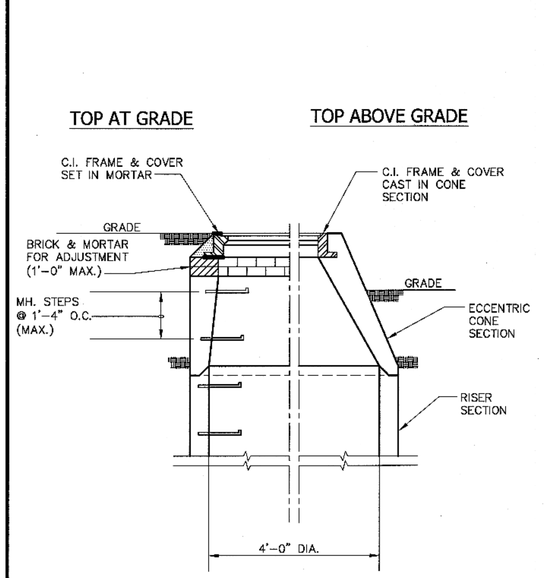

PRECAST CONCRETE MANHOLE TOP SECTION (4' DIA.)
NTS

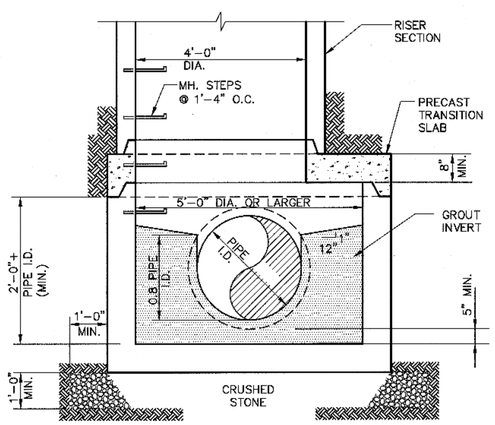

PRECAST CONCRETE MANHOLE LOWER SECTION (5' DIA. OR LARGER)
NTS

18

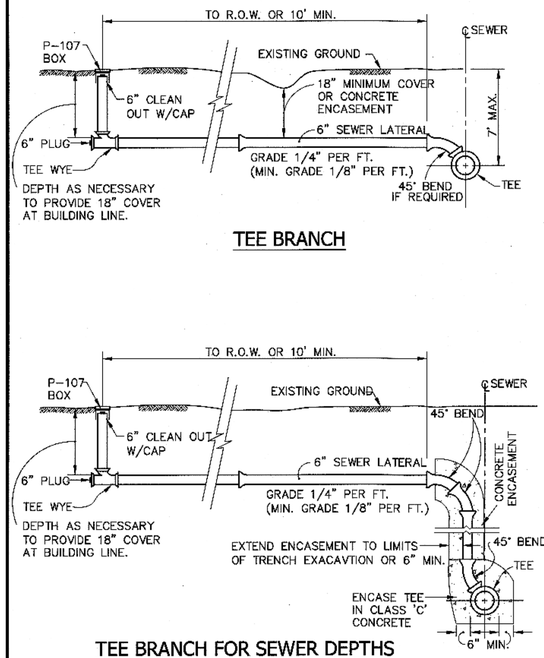

TEE BRANCH

TEE BRANCH FOR SEWER DEPTHS OF 7' OR MORE

SERVICE CONNECTION
NTS

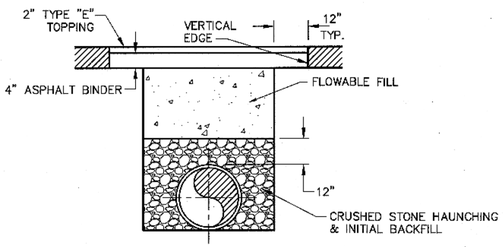

CITY & COUNTY STREETS

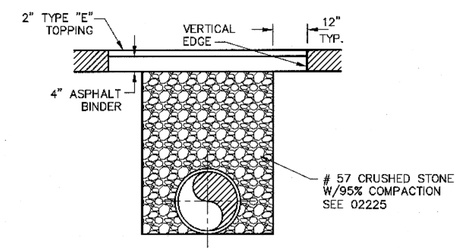

ALL OTHERS

ASPHALT REPLACEMENT DETAIL
NTS

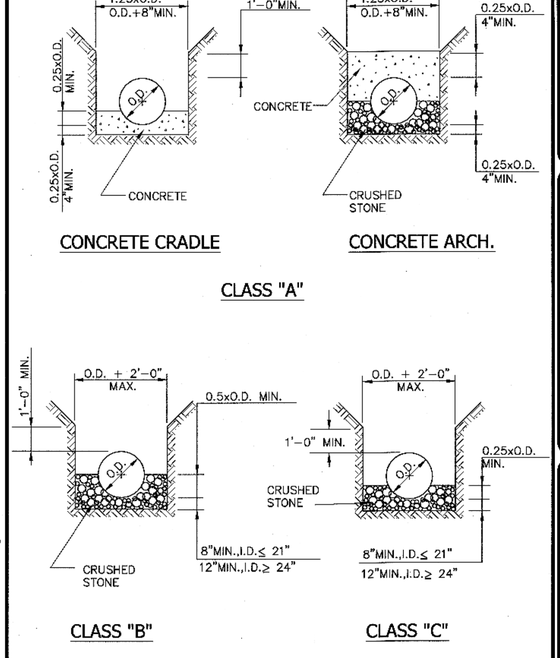

CONCRETE CRADLE

CONCRETE ARCH.

CLASS "A"

CLASS "B"

CLASS "C"

PIPE BEDDING AND HAUNCHING CLASS "A", "B" AND "C"
NTS

1521

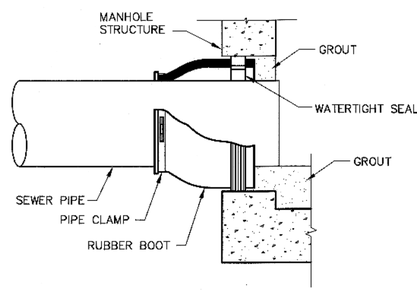

RUBBER BOOT
NTS

JACOBS®
9721 COGDILL ROAD
SUITE 201
KNOXVILLE, TENNESSEE 37932

DOLLY PARTON PARKWAY
GRAVITY SEWER REPLACEMENT

CITY OF SEVIERVILLE

REV	DATE	REVISION DESCRIPTION
0	11-18-15	INITIAL ISSUE
1	11-9-16	REVISED ALIGNMENT

THIS LINE ↔ IS ONE INCH LONG WHEN PLOTTED FULL SCALE

THIS DRAWING MUST BE USED IN CONJUNCTION WITH THE APPLICABLE OR GOVERNING TECHNICAL SPECIFICATIONS AND OTHER CONTRACT DOCUMENTS.

PROJECT NO: C6A08001
DATE: NOVEMBER 2015

DISC. LEAD:	DESIGNER:	CHECKER:
RB	SDH	

SHEET TITLE
CIVIL

SITE
SITE UTILITIES DETAILS

SHEET
CU-DT-01

PLOT DATE: 11/10/2016
BY: SCOTT.HARMON
LAST SAVED: 11/9/2016
CREATED: 11/3/2016